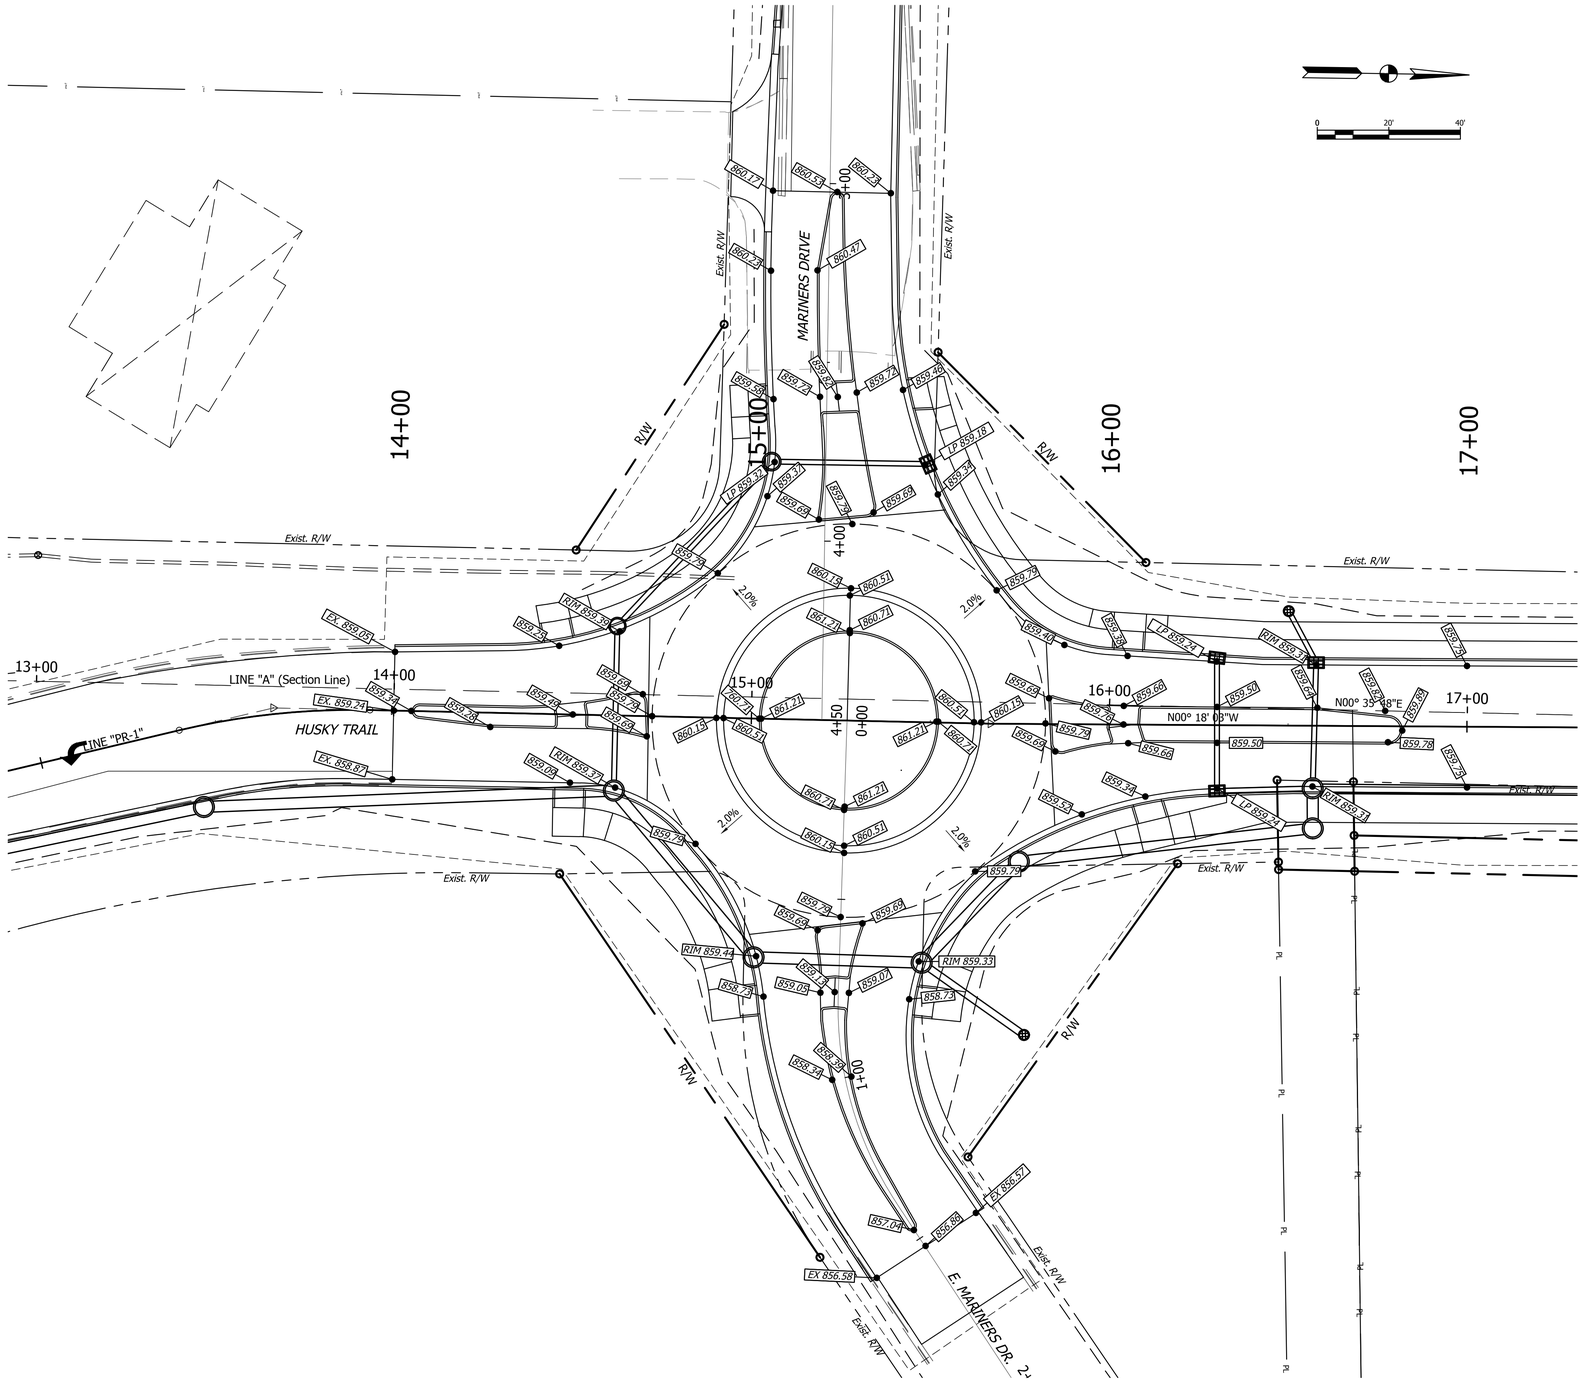

A&Z ENGINEERING LLC
9017 Coldwater Road, Suite 500
Fort Wayne, IN 46825
260.485.7077
www.az-engineering.net

PRELIMINARY USE ONLY
NOT FOR CONSTRUCTION

RECOMMENDED FOR APPROVAL
DESIGN ENGINEER DATE
DESIGNED: NT DRAWN: ADS
CHECKED: AJO CHECKED: AJO

CITY OF WARSAW
HUSKY TRAIL ROAD IMPROVEMENTS

SPOT ELEVATIONS
ROUNDABOUT

HORIZONTAL SCALE	1"=20'
VERTICAL SCALE	N/A
DESIGNATION	1297651
SHEETS	48 of 90
CONTRACT	R-35626
PROJECT NUMBER	1297651

7/20/2016 10:19 AM

S:\2012 Projects\12-315 Warsaw-Husky Trail Road\CAD\RNDABT-GRADING.dwg ---- 7/20/2016 10:16 AM ---- AzUser