7/12/2016 1:44 PM

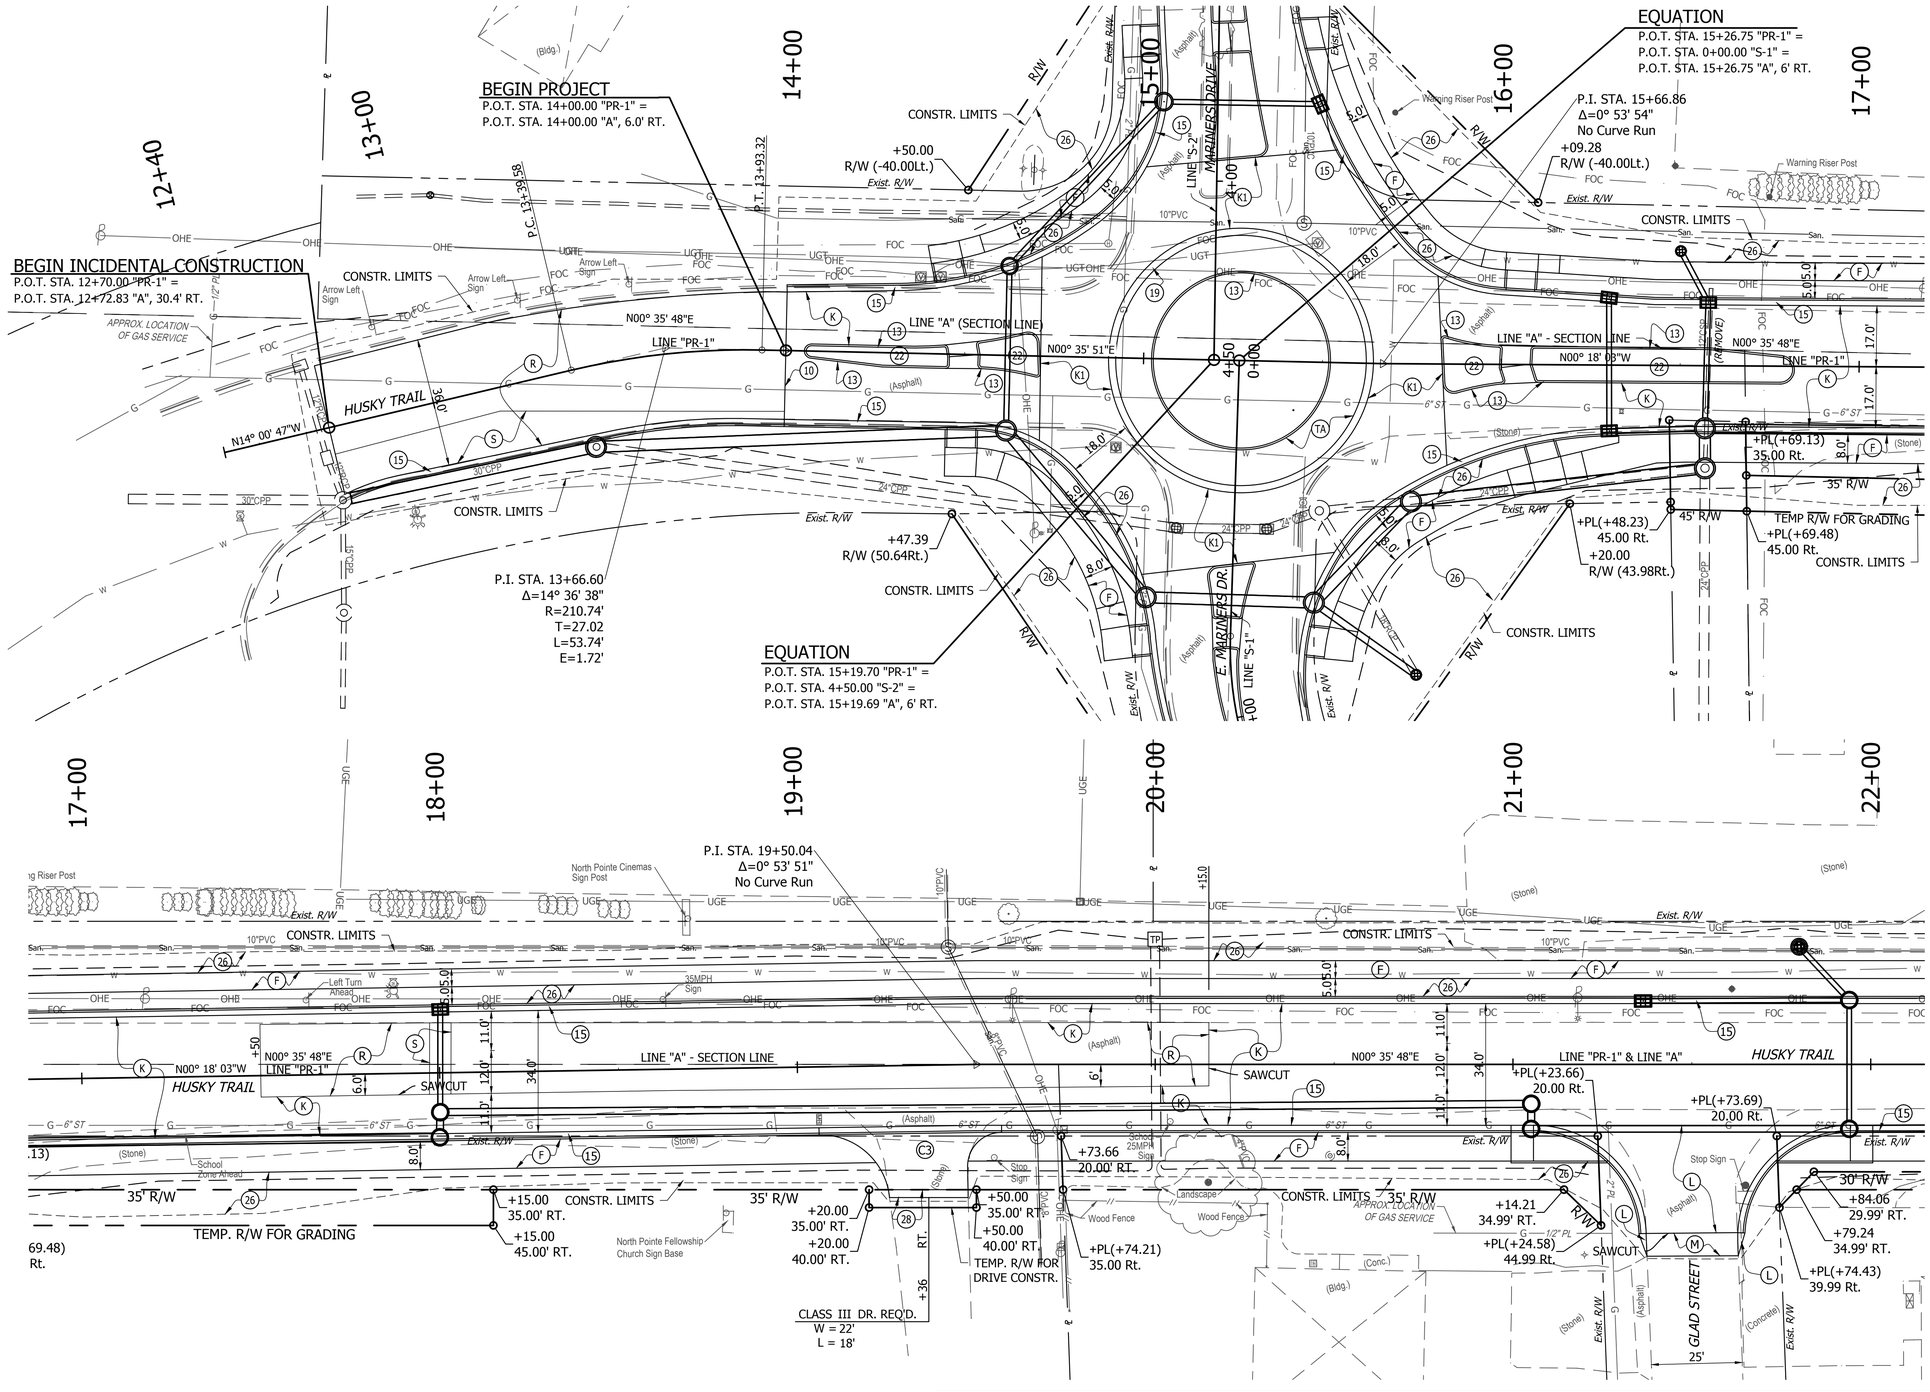

NOTES:
1. SEE SHT. NO. 42 FOR ROUNDABOUT DETAILS. SEE SHT. NO. 43 & 44 FOR CURB RAMP DETAILS.
2. ALL PROPOSED STORM SEWER INFORMATION SHOWN ON PLAN AND PROFILE SHEETS (SHT. NO. 28-36)
3. ALL R/W DESCRIBED FROM LINE "A". LINE "PR-1" TO BE CONSTRUCTED.

LEGEND

- (C3) PCCP FOR APPROACHES, 9 IN. ON SUBGRADE TREATMENT TYPE II
- (F) SIDEWALK, CONCRETE
- (K) HMA FOR MAINLINE, FULL DEPTH
  165 #/SYD QC/QA HMA, 3, 70, SURFACE, 9.5 mm, ON
  275 #/SYD QC/QA HMA, 3, 70, INTERMEDIATE, 19.0 mm, ON
  440 #/SYD QC/QA HMA, 3, 64, BASE, 25.0 mm, ON
  3.0 IN COMPACTED AGGREGATE No. 53 BASE, ON SUBGRADE TREATMENT TYPE 1B
- (K1) HMA FOR ROUNDABOUT, FULL DEPTH
  220 #/SYD QC/QA HMA, 3, 76, SURFACE, 12.5 mm, ON
  275 #/SYD QC/QA HMA, 3, 76, INTERMEDIATE, 19.0 mm, ON
  715 #/SYD QC/QA HMA, 3, 64, BASE, 19.0 mm, ON
  3.0 IN COMPACTED AGGREGATE No. 53 BASE, ON SUBGRADE TREATMENT TYPE 1B
- (L) HMA FOR APPROACHES, FULL DEPTH
  165 #/SYD HMA SURFACE, TYPE B, ON
  275 #/SYD HMA INTERMEDIATE, TYPE B, ON
  440 #/SYD HMA BASE, TYPE B, ON
  8.0 IN COMPACTED AGGREGATE, No. 53 BASE
- (M) HMA FOR APPROACHES OVERLAY
  165 #/SYD HMA SURFACE, TYPE B, ON
  HMA WEDGE & LEVEL, TYPE B, ON
  MILLING, ASPHALT, 1 ½"
- (R) HMA FOR MAINLINE OVERLAY
  165 #/SYD QC/QA HMA, 3, 70, SURFACE, 9.5 mm, ON
  275 #/SYD QC/QA HMA, 3, 70, INTERMEDIATE, 19.0 mm, ON
  MILLING, ASPHALT, VARIABLE DEPTH
- (S) HMA FOR STRUCTURE INSTALLATION
  880 #/SYD HMA BASE, TYPE B, ON SUBGRADE TREATMENT TYPE II
- (TA) ROUNDABOUT TRUCK APRON
  7" QC/QA PCCP W/ D-1 JOINT (SPA. 15 FT W/ 1" DOWEL BARS), ON 8" COMPACT AGGREGATE, No. 53 BASE, ON SUBGRADE TREATMENT TYPE 1B
- (10) SAW CUT (FULL DEPTH)
- (13) CURB, CONCRETE, 6 IN.
- (15) CURB AND GUTTER, COMBINED, CONCRETE, 6 IN
- (19) CONCRETE CURB & GUTTER, TYPE B, MODIFIED
- (22) CENTER CURB, CONCRETE, C (MODIFIED) ON 3.0 IN COMPACTED AGGREGATE, NO. 53 BASE
- (26) SODDING, NURSERY
- (28) COMPACTED AGGREGATE, NO. 73, 6 IN.

A&Z ENGINEERING LLC
9017 Coldwater Road, Suite 500
Fort Wayne, IN 46825
260.485.7077
www.az-engineering.net

PRELIMINARY USE ONLY
NOT FOR CONSTRUCTION

RECOMMENDED FOR RELEASE: DESIGN ENGINEER DATE
DESIGNED: CHL DRAWN: ADS
CHECKED: AJO CHECKED: AJO

CITY OF WARSAW
HUSKY TRAIL ROAD IMPROVEMENTS

CONSTRUCTION DETAIL
STA. 12+40 TO 22+00

HORIZONTAL SCALE	1"=20'
VERTICAL SCALE	N/A
DESIGNATION	1297651
SHEETS	37 of 90
CONTRACT	R-35626
PROJECT NUMBER	1297651

S:\2012 Projects\12-315 Warsaw-Husky Trail Road\CAD\CD 12-50-22-00.dwg ---- 7/12/2016 1:44 PM ---- AzUser